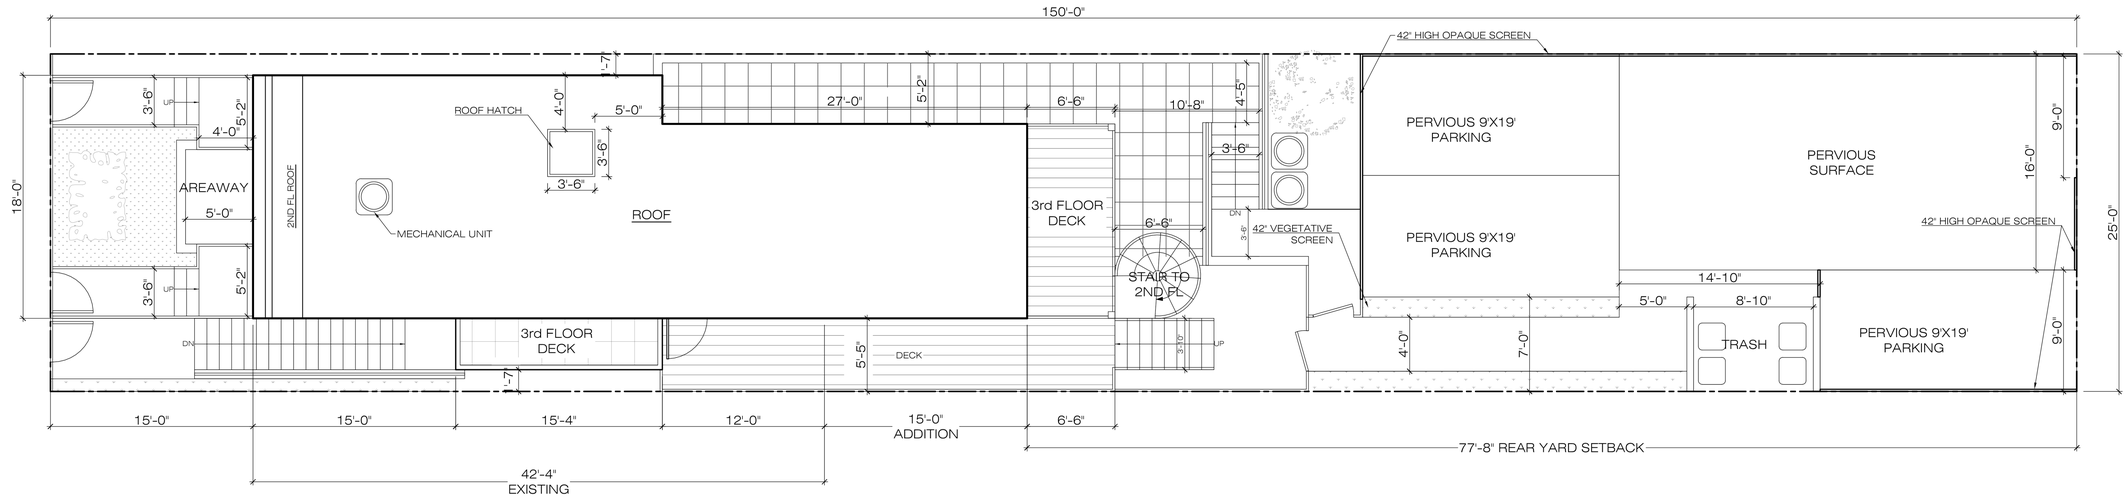

1 PROPOSED SITE PLAN
3/16" = 1'-0"

SCALE: 1/4" = 1'-0"

N

NEW

EXISTING TO REMAIN

NOT IN CONTRACT (N.I.C.)

I'm responsible for determining that the architectural designs included in this application are in compliance with all laws and regulations of the District of Columbia. I have personally prepared, or directly supervised the development of, the architectural design included in this application.

PROPOSED SITE PLAN

10/16/2018 REVISIONS

3/16" = 1'-0" SCALE

09-10-2018 ISSUE

A001
DRAWING NUMBER